Page no:	1/2	INSTALLATION DETAILS FOR CORRUGATED SHEET CLADDING	
		SYSTEM DETAIL	

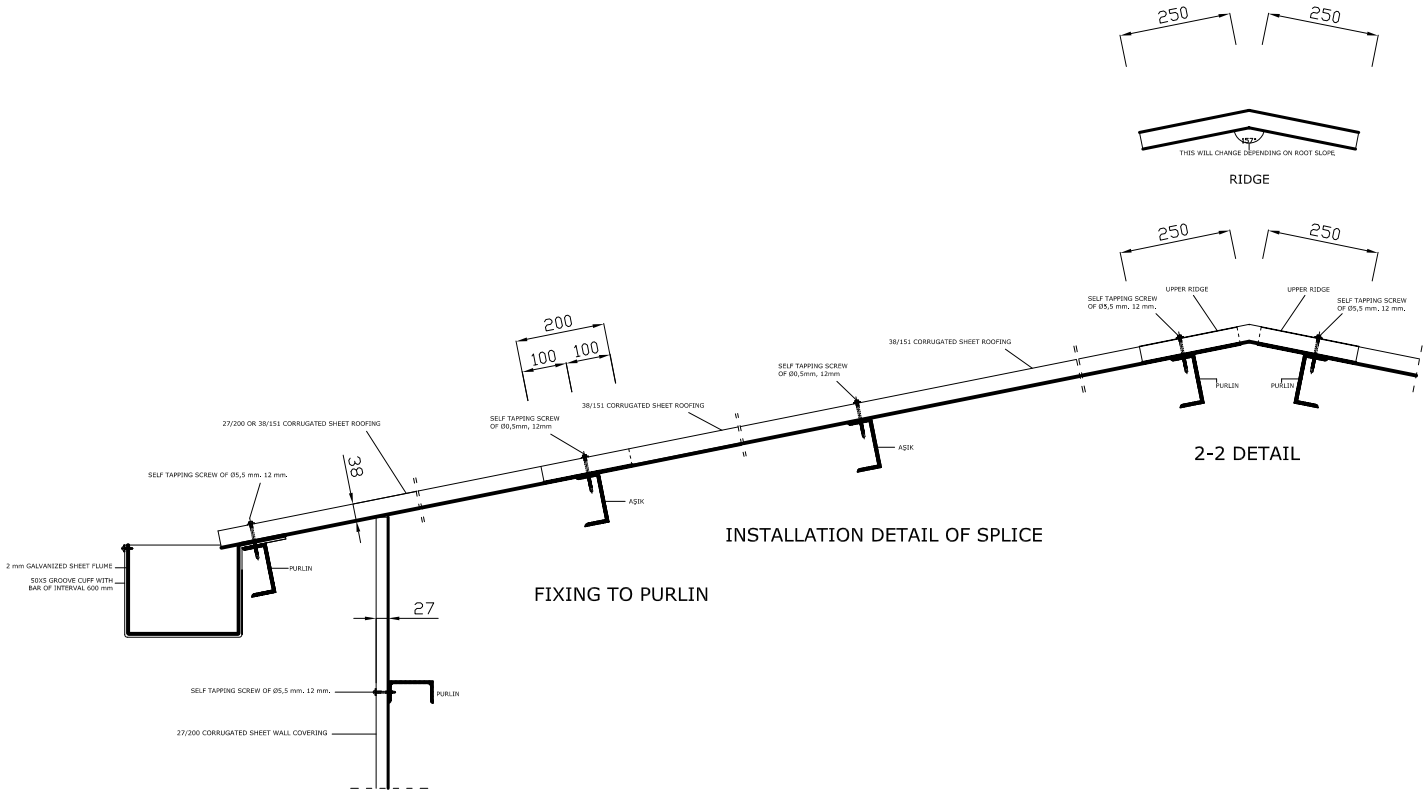

* Details are intened for information and suggestion and may vary depending on project.